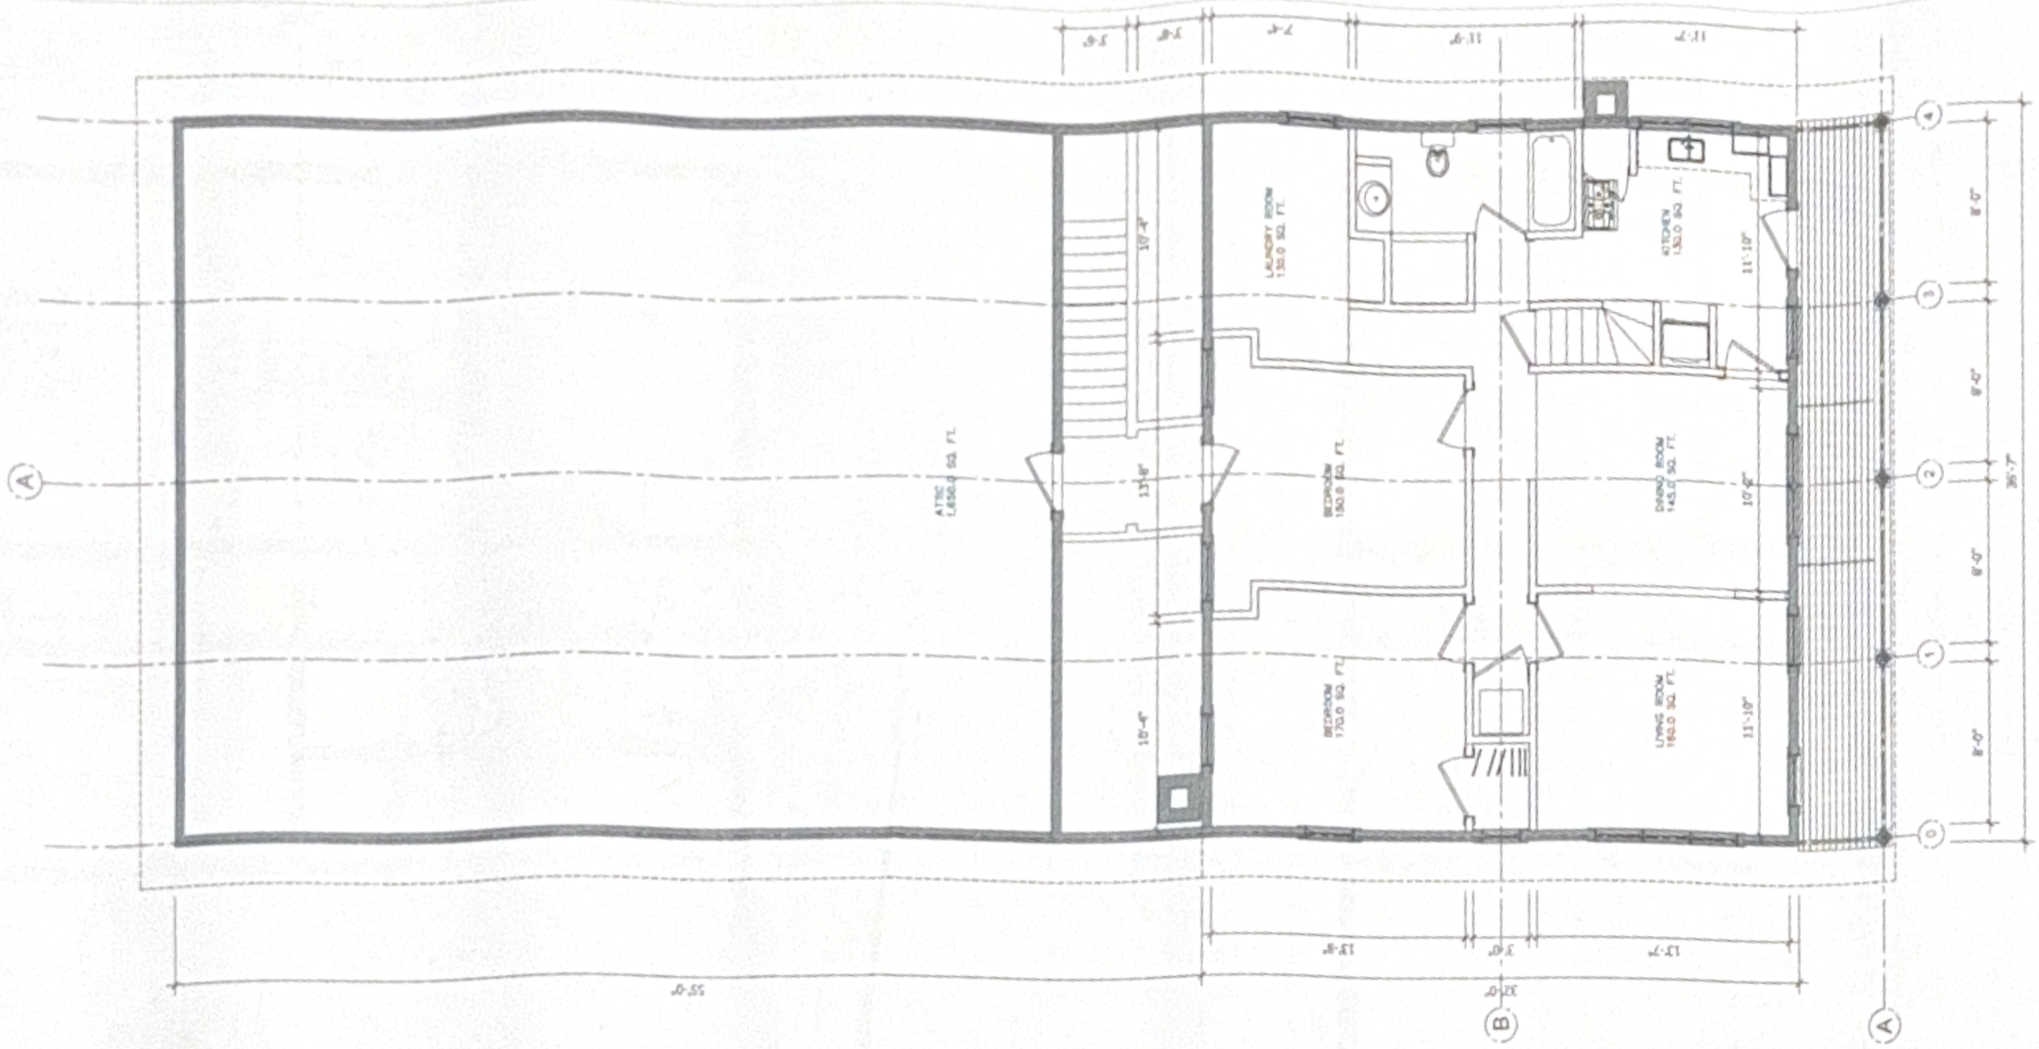

2 EXISTING SECOND FLOOR PLAN
3/16" = 1'=0"

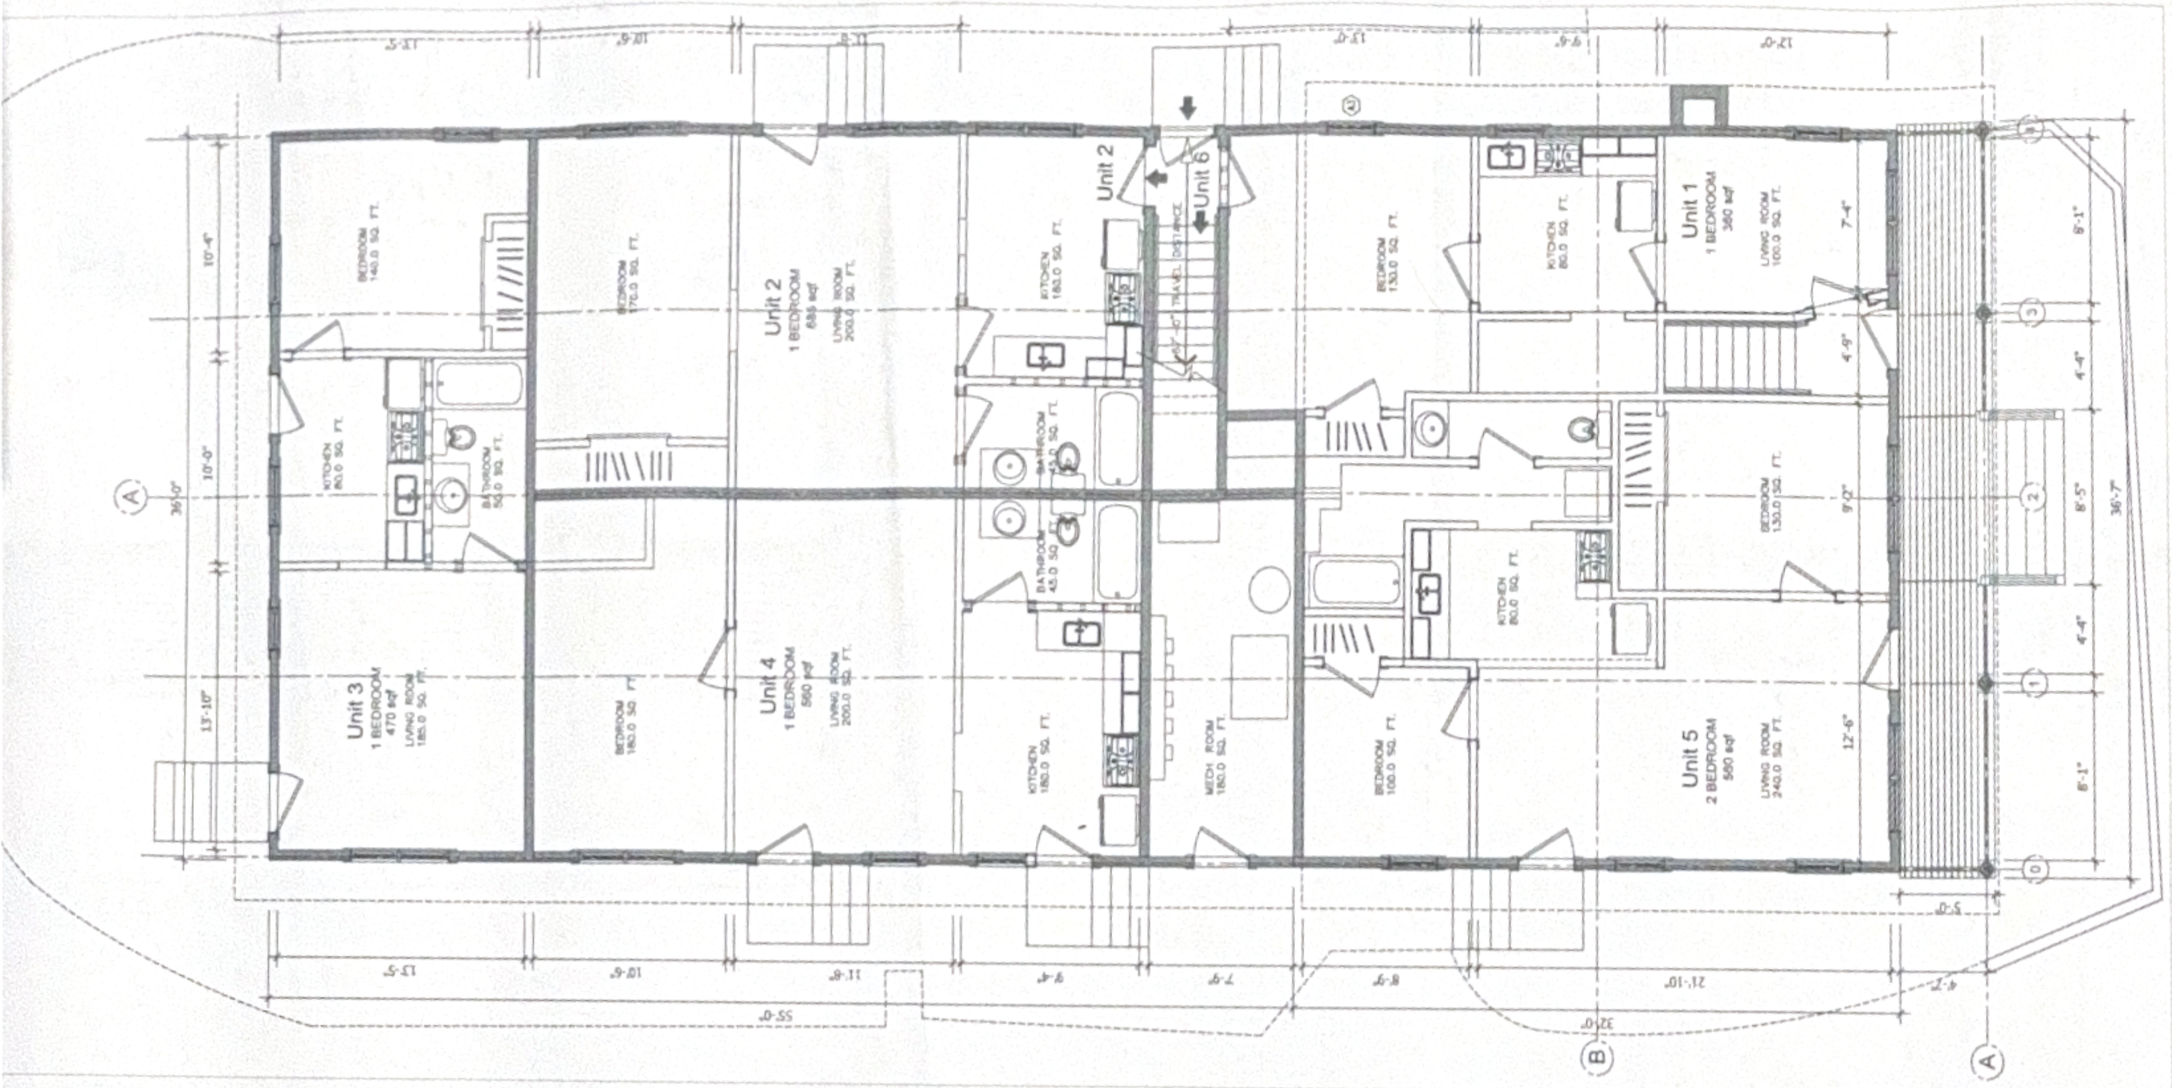

1 EXISTING FIRST FLOOR PLAN
3/16" = 1'=0"